***Guide Only – To be engineered by a suitably qualified person**

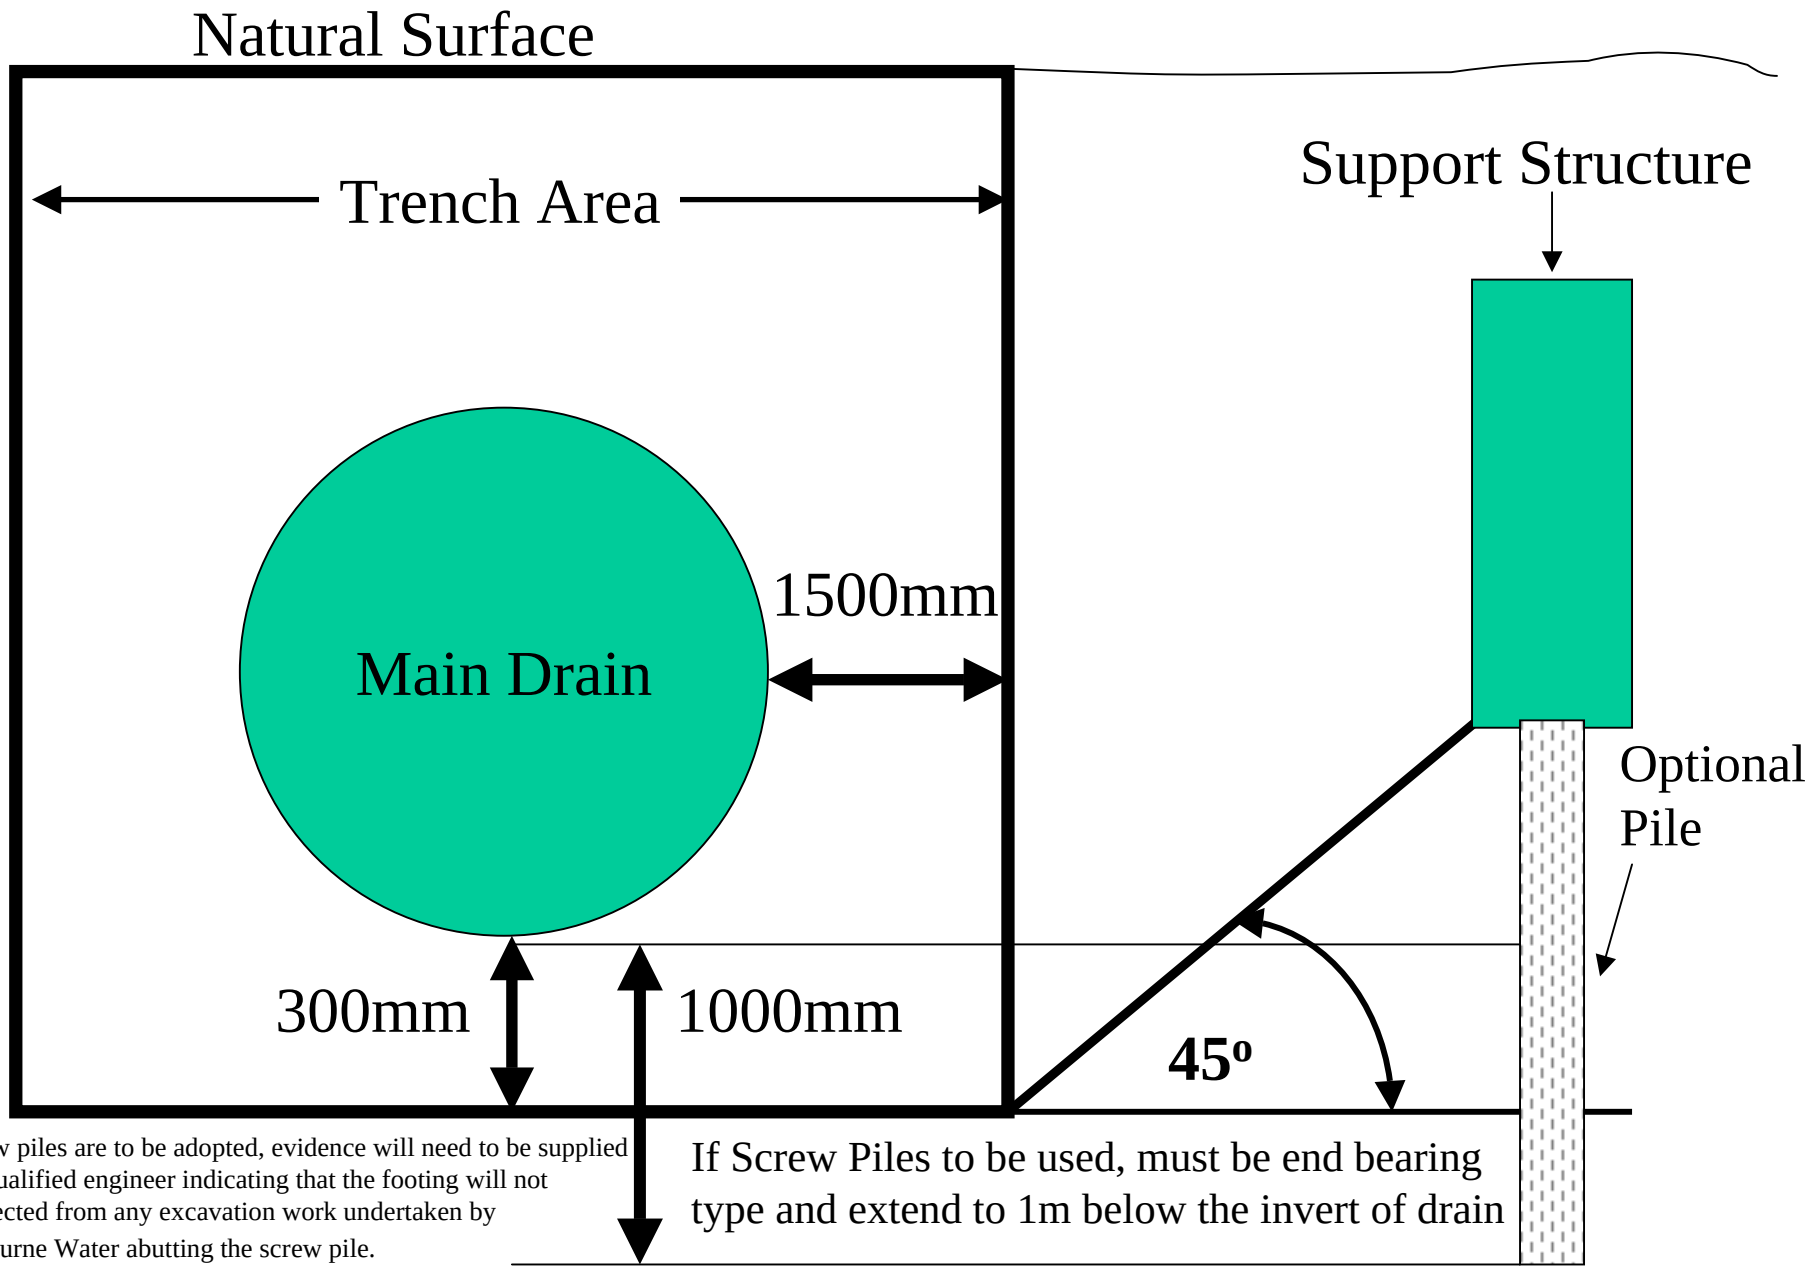


REF | ZONE | REVISION | DATE | APP'D

DRAWN Land Management | CHECKED | COMPILED | CHECKED

MELBOURNE WATER

DRAINAGE STANDARD DRAWING

Angle of Repose –Footing Design*

| SCALE | REVISION |
|---|---|
| N. T. S. | |
| DRAWING NUMBER | |

1 of 1