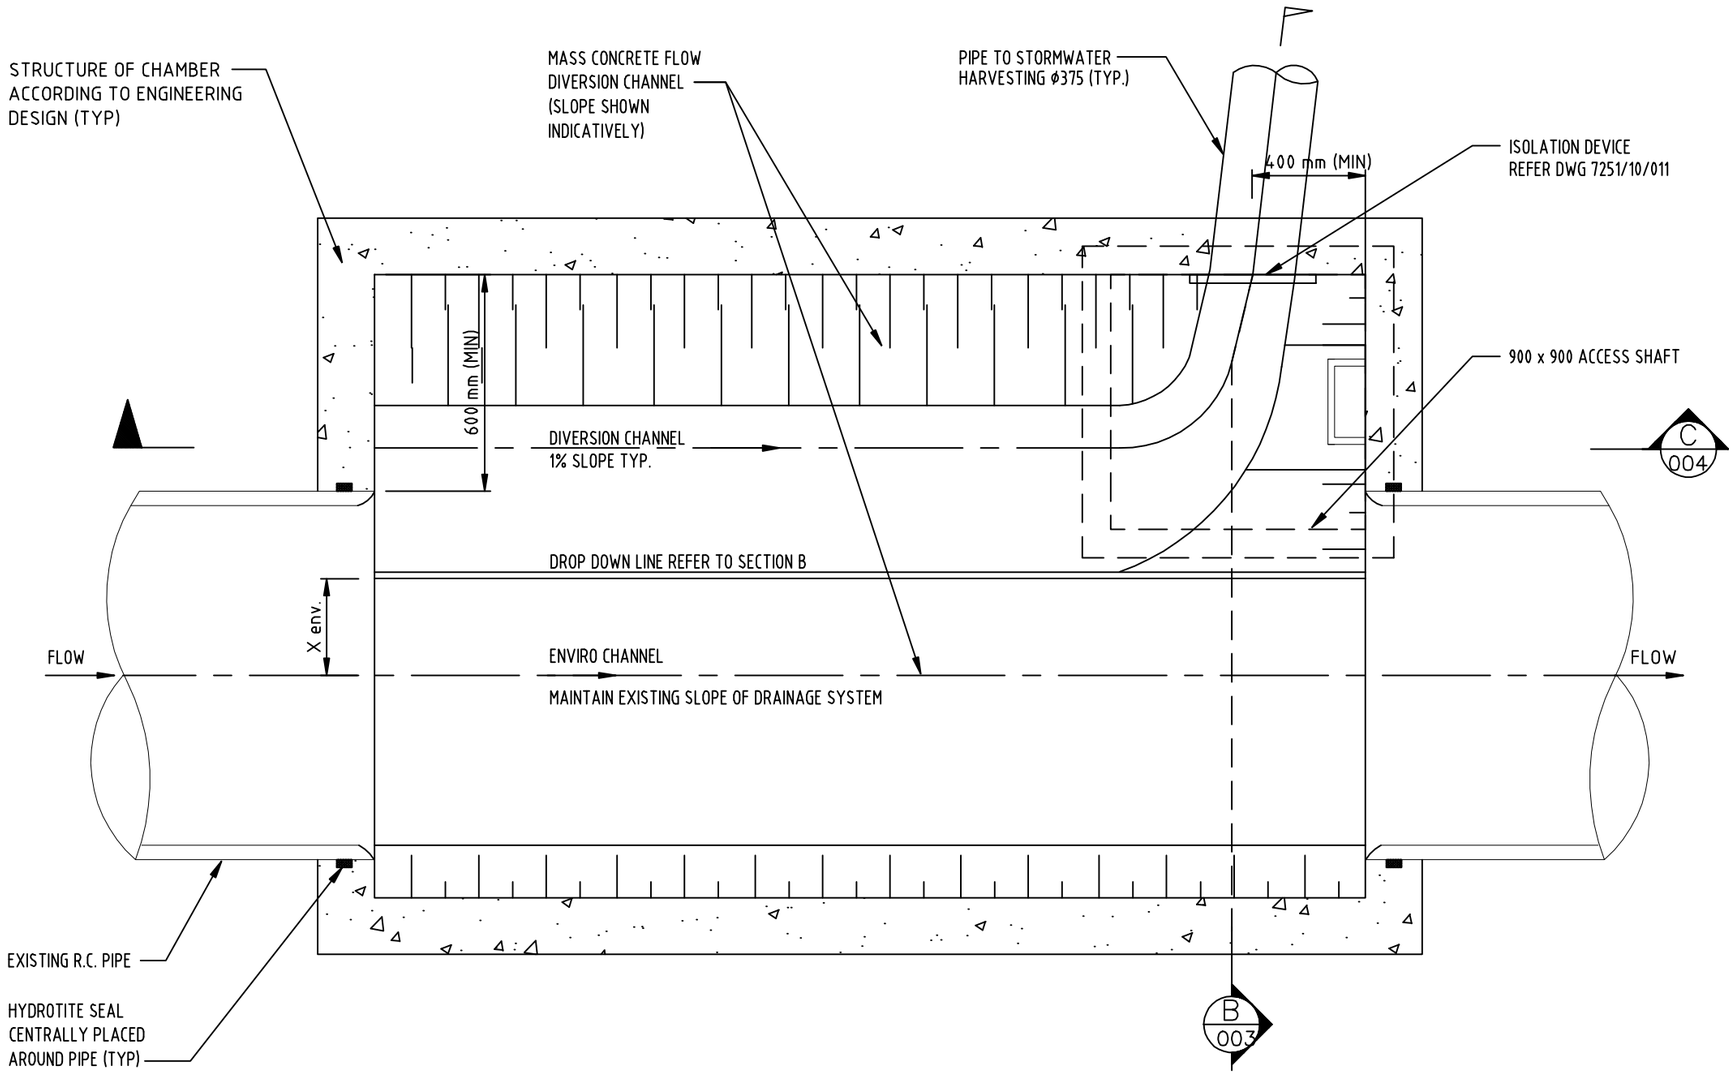

REF.	REVISION	DATE	APP'D.
C	ISSUED DRAWINGS	23/11/15	I.V.
B	REVISED DRAFT	25/08/15	I.V.
A	DRAFT FOR REVIEW	02/11/11	I.V.

Drawn	B.G.	Designed	B.G.
Drafting Check	I.V.	Design Check	I.V.
Consultant Representative	I.V.	MWC Project Manager	S.H.
Approved	S.H.	Consultant Drg Number	IVC-11-MWC-02

MELBOURNE WATER CORPORATION

Melbourne Water

DEVELOPMENT OF STANDARD DRAWINGS
DIVERSION STRUCTURES FOR STORMWATER HARVESTING - OPTION 1
PLAN AND GENERAL ARRANGEMENT

SCALE	1:20	ORIGINAL SIZE	A3
SHEET 2	OF 11		
MWC DRAWING NO		REV	
7251/10/002		C	