REV	NOTE	DATE
A	Developed for LDM 2006	09.06

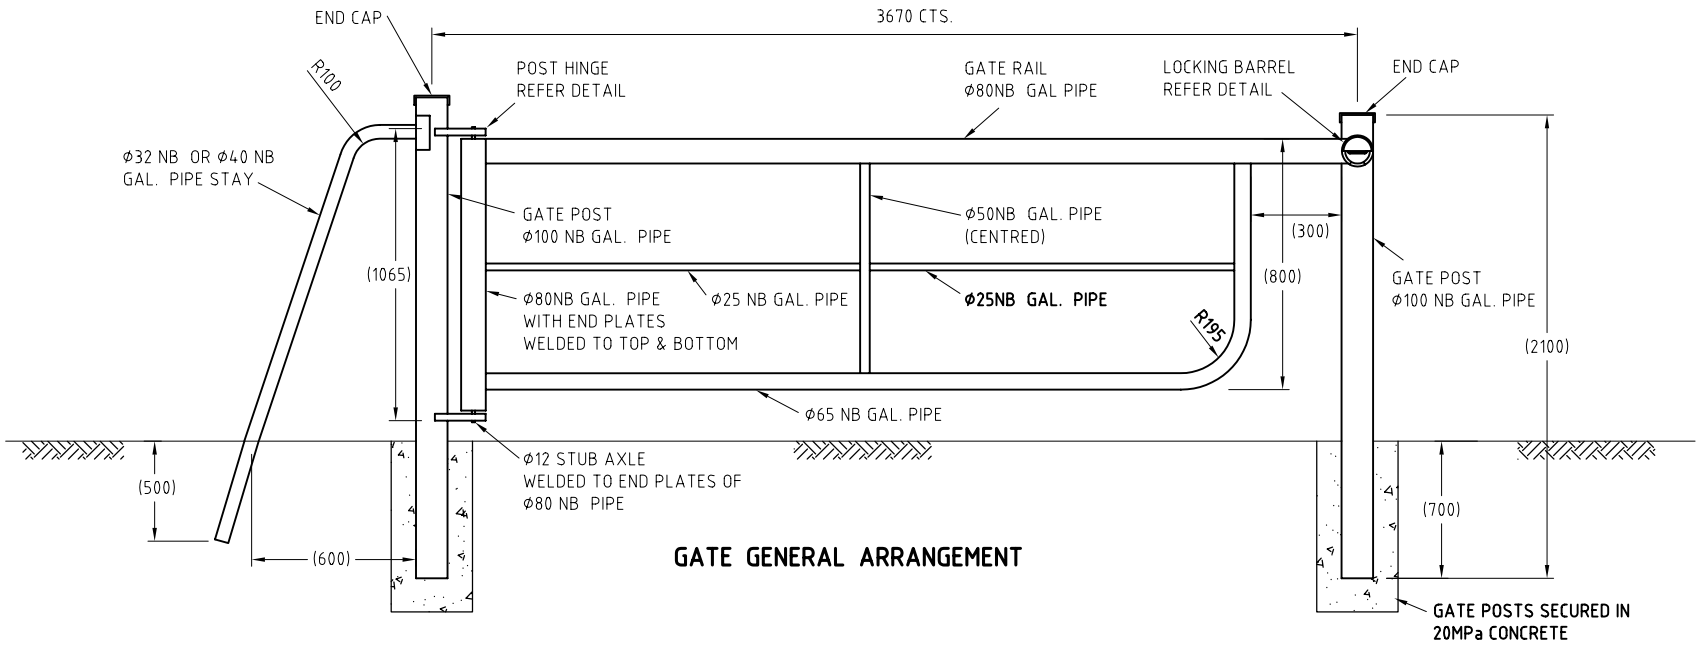

GATE GENERAL ARRANGEMENT

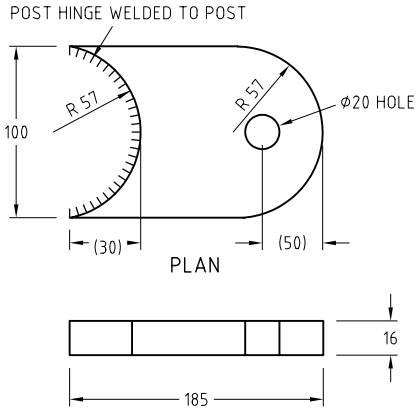

POST HINGE

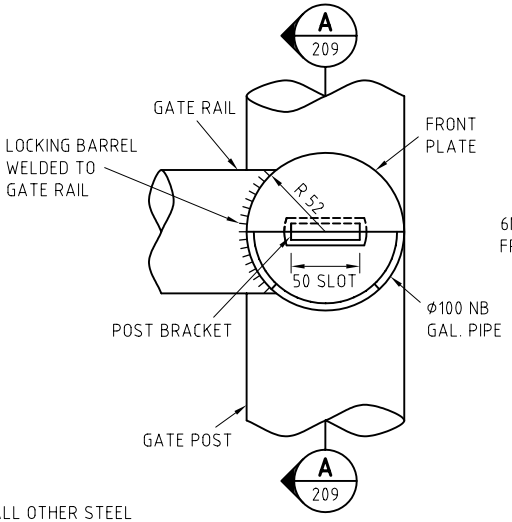

ELEVATION

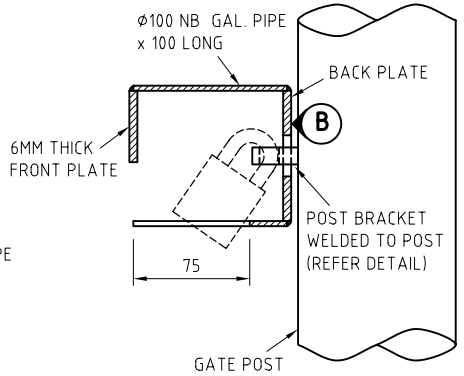

SECTION A-A

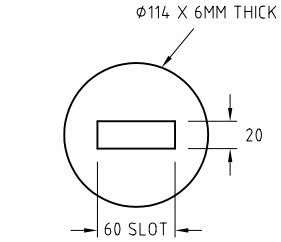

VIEW B - BACK PLATE

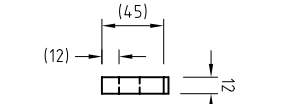

POST BRACKET - ELEVATION

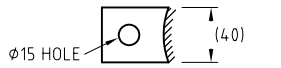

POST BRACKET - PLAN

LOCKING BARREL DETAILS

NOTES:

1. ALL PIPES TO BE MEDIUM WEIGHT GALVANISED STEEL. ALL OTHER STEEL TO BE GALVANISED MILD STEEL. ALL DAMAGED GALVANISED SURFACES TO BE TOUCHED UP WITH APPROVED ZINC COATING.
2. ALL WELDS TO BE 6MM MIN. CONTINUOUS FILLET WELDS.
3. DIMENSIONS IN BRACKETS ( ) ARE APPROCIMATE.
4. 'NB' STANDS FOR NOMINAL BORE.

Melbourne Water®

DRAINAGE STANDARD DRAWING

HEAVY DUTY ACCESS GATE

DRG NO. 7251/8/209 REV A

Scale N.T.S.